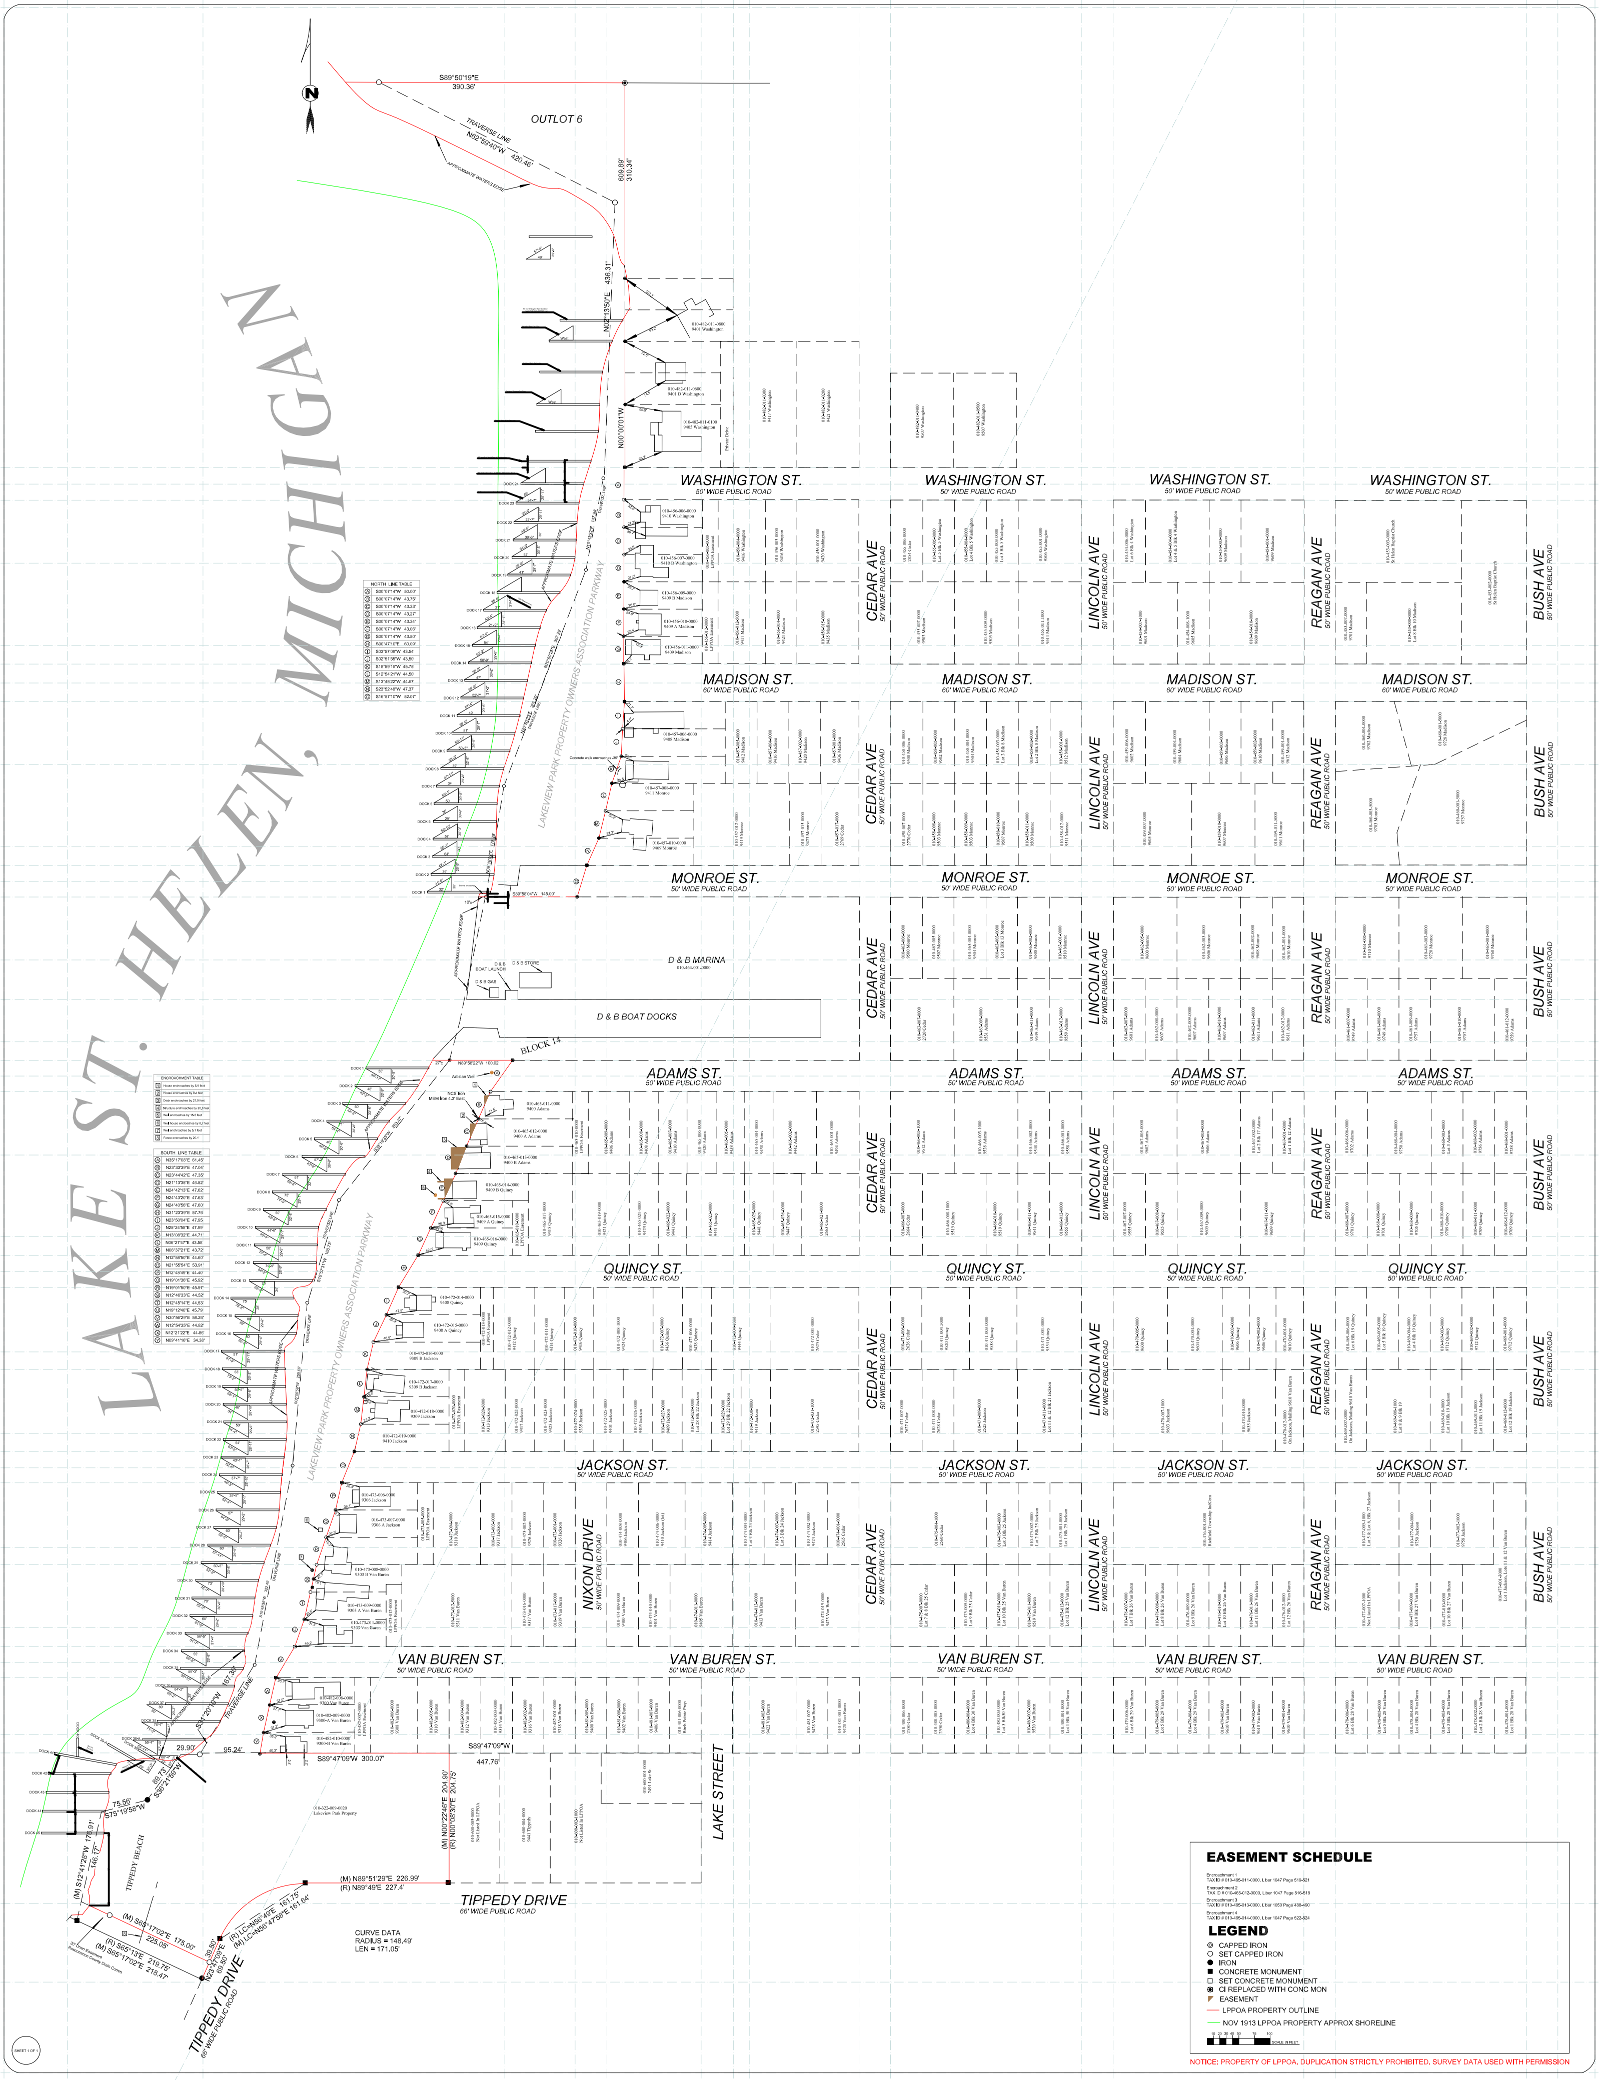

NORTH LINE TABLE	
Ⓐ	S00°07'14"W 50.00'
Ⓑ	S00°07'14"W 43.75'
Ⓒ	S00°07'14"W 43.33'
Ⓓ	S00°07'14"W 43.27'
Ⓔ	S00°07'14"W 43.34'
Ⓕ	S00°07'14"W 43.06'
Ⓖ	S00°07'14"W 43.50'
Ⓗ	S00°47'10"E 60.09'
Ⓘ	S03°57'08"W 43.54'
Ⓙ	S02°51'55"W 43.50'
Ⓚ	S18°59'16"W 45.75'
Ⓛ	S12°54'21"W 44.50'
Ⓜ	S13°45'22"W 44.67'
Ⓝ	S23°52'48"W 47.37'
Ⓞ	S16°57'10"W 52.07'

ENCROACHMENT TABLE	
1	House enchroaches by 5.9 feet
2	House encroaches by 8.4 feet
3	Deck enchroaches by 21.9 feet
4	Structure enchroaches by 20.8 feet
5	Well encroaches by 15.8 feet
6	Well house encroaches by 8.7 feet
7	Well enchroaches by 5.1 feet
8	Fence encroaches by 20.1'

SOUTH LINE TABLE	
Ⓐ	N35°17'08"E 61.45'
Ⓑ	N23°33'39"E 47.04'
Ⓒ	N23°44'42"E 47.35'
Ⓓ	N21°13'35"E 46.52'
Ⓔ	N24°42'13"E 47.62'
Ⓕ	N24°43'20"E 47.63'
Ⓖ	N24°40'56"E 47.60'
Ⓗ	N31°23'39"E 57.76
Ⓘ	N23°50'04"E 47.95
Ⓙ	N25°24'58"E 47.99'
Ⓚ	N13°08'32"E 44.71'
Ⓛ	N06°27'47"E 43.58'
Ⓜ	N06°37'21"E 43.72'
Ⓝ	N12°58'50"E 44.60'
Ⓞ	N21°55'54"E 53.91'
Ⓟ	N12°48'49"E 44.40'
Ⓠ	N19°01'36"E 45.92'
Ⓡ	N19°01'50"E 45.97'
Ⓢ	N12°46'33"E 44.52'
Ⓣ	N12°45'14"E 44.53'
Ⓤ	N19°12'40"E 45.79'
Ⓥ	N30°56'29"E 58.26'
Ⓦ	N12°54'35"E 44.82'
Ⓧ	N12°21'22"E 44.86'
Ⓨ	N09°41'16"E 34.38'

EASEMENT SCHEDULE

Encroachment 1
TAX ID # 010-465-011-0000, Liber 1047 Page 519-521

Encroachment 2
TAX ID # 010-465-012-0000, Liber 1047 Page 516-518

Encroachment 3
TAX ID # 010-465-013-0000, Liber 1050 Page 488-490

Encroachment 4
TAX ID # 010-465-014-0000, Liber 1047 Page 522-524

LEGEND

- ◎ CAPPED IRON
- ○ SET CAPPED IRON
- ● IRON
- ■ CONCRETE MONUMENT
- □ SET CONCRETE MONUMENT
- ⊡ CI REPLACED WITH CONC MON
- ◤ EASEMENT
- — LPPOA PROPERTY OUTLINE
- — NOV 1913 LPPOA PROPERTY APPROX SHORELINE

10 20 30 40 50 75 100 SCALE IN FEET

NOTICE: PROPERTY OF LPPOA. DUPLICATION STRICTLY PROHIBITED. SURVEY DATA USED WITH PERMISSION